



Front Elevation of Replacement Pagoda  
Building & Park Suite  
(facing west)




Side Elevation of Replacement Pagoda  
Building & Park Suite  
(facing south)



Rear Elevation of Replacement Pagoda  
Building & Park Suite  
(facing east)



Rear Elevation of Replacement Pagoda  
Building & Park Suite  
(facing north)

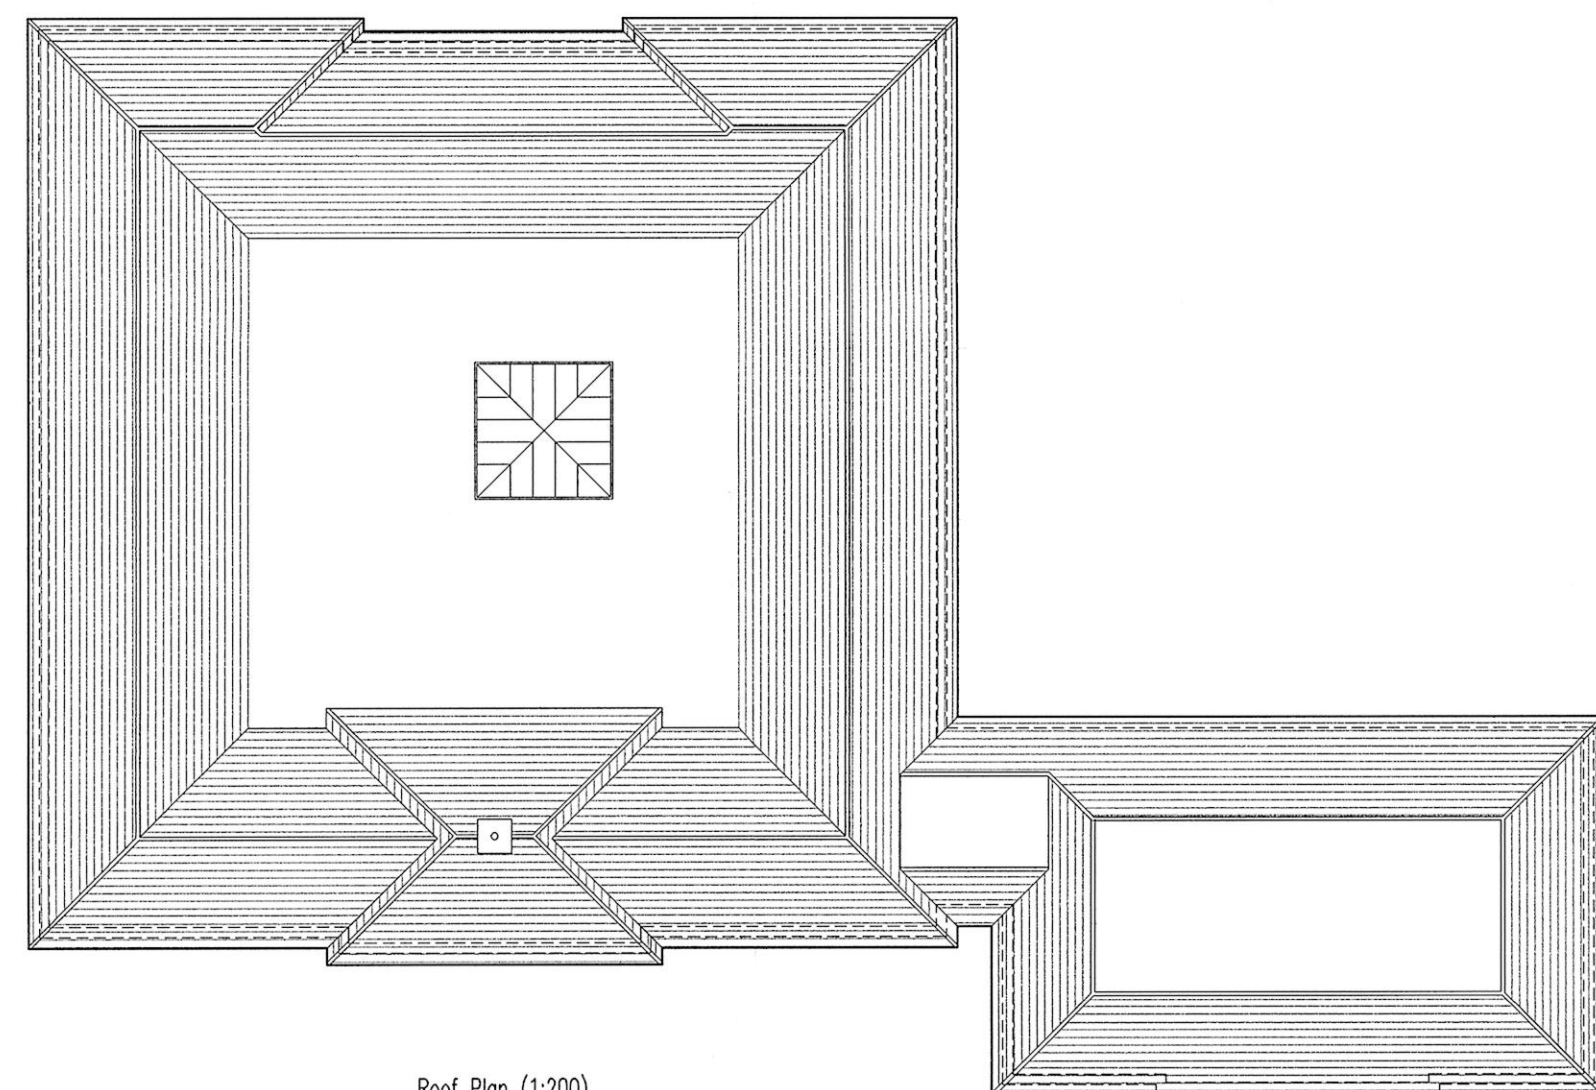

Roof Plan (1:200)

ORIGINAL

MEDWAY  
22 APR 2009  
RECEIVED

|             |   |
|-------------|---|
| Rev:        | A - Updated 17.12.08   |
| Date:       | Nov '08   |
| Scale @A1:  | 1:100, 1:200   |
| Title:      | Charing Health Care Ltd<br>Municipal Buildings Gillingham<br>Replacement Pagoda Building & Park Suite<br>Proposed Elevations |
| Drawing No: | 1039 / 08 / 203   |

**crofton  
design  
services  
limited**

3 Rice Parade, Fairway, Petts Wood Orpington, Kent. BR5 1BQ  
t. 01689 836855 f. 01689 836855  
e. design@croftondesign.co.uk  
www.croftondesign.co.uk

© CDS Ltd. 2008

MC2009 / 0536